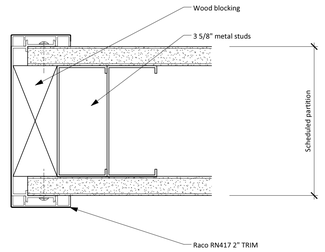

Cased Opening Detail | 6" = 1'-0" | **20**

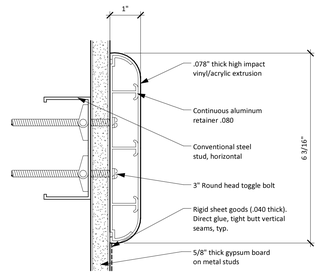

Bumper Rail Detail | 6" = 1'-0" | **15**

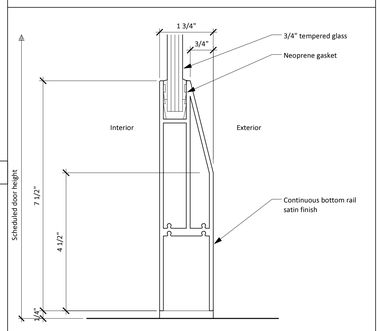

Glass Wall Sill Detail | 6" = 1'-0" | **9**

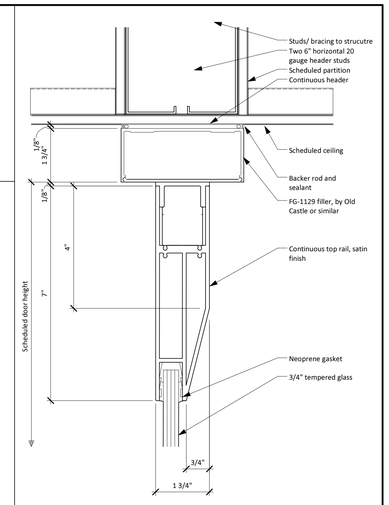

Glass Wall Head Detail | 6" = 1'-0" | **4**

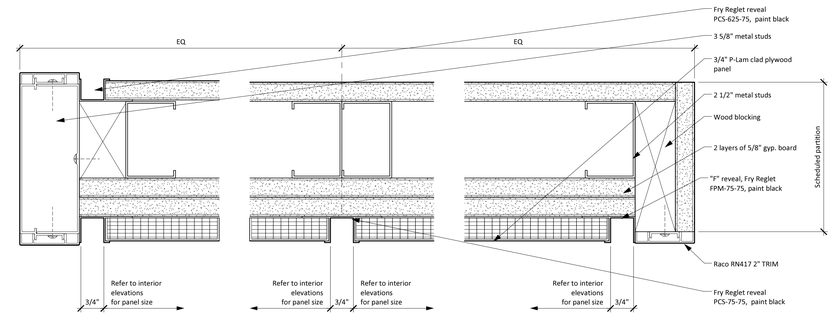

Reveal at Plastic laminate Panel | 6" = 1'-0" | **19**

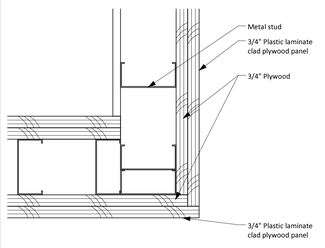

Plam Wall Corner Detail | 3" = 1'-0" | **14**

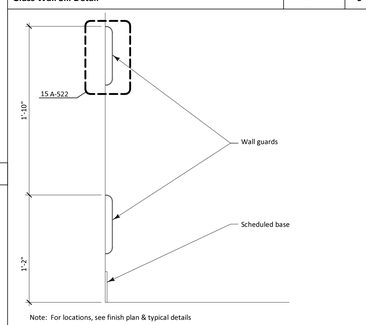

Note: For locations, see finish plan & typical details

Crashrail Detail | 1 1/2" = 1'-0" | **8**

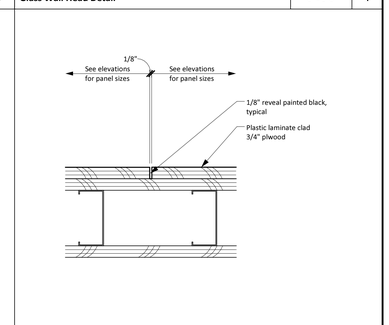

Plastic Laminate Reveal Detail, Typical | 3" = 1'-0" | **3**

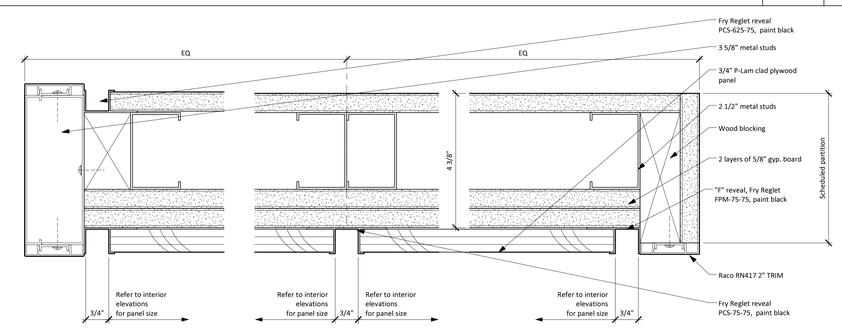

Reveal at Plastic laminate Panel | 6" = 1'-0" | **18**

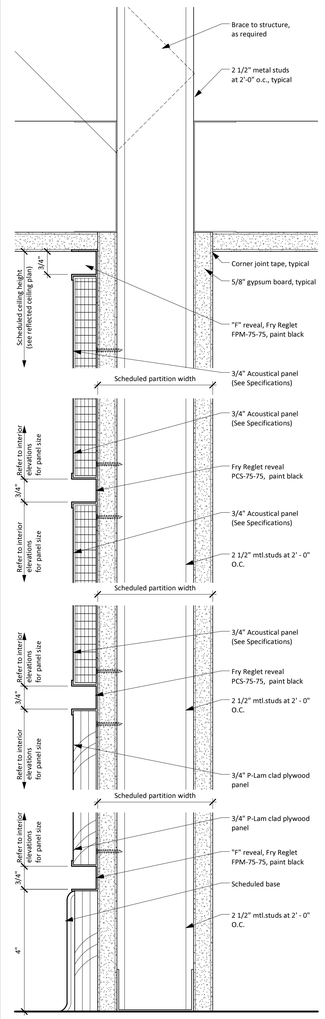

Reveal at Acoustical Panel/P-Lam Panel | 6" = 1'-0" | **11**

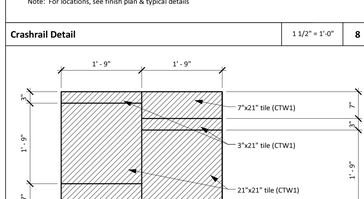

Tile Pattern | 3/4" = 1'-0" | **7**

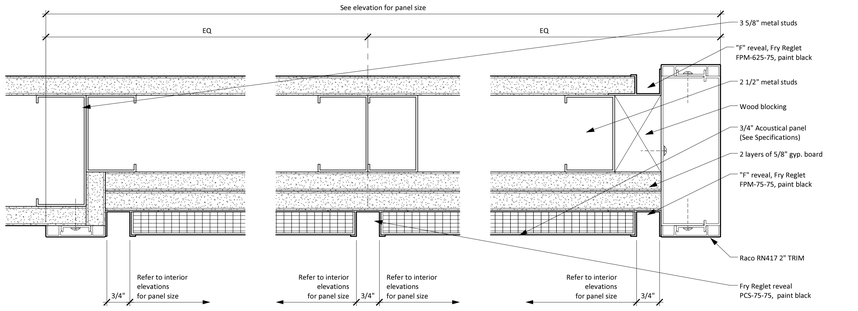

Reveal at Acoustical Panel | 6" = 1'-0" | **17**

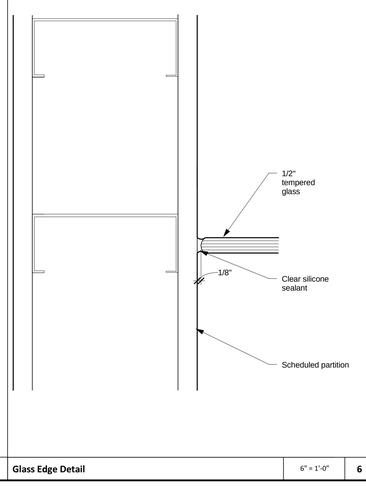

Glass Edge Detail | 6" = 1'-0" | **6**

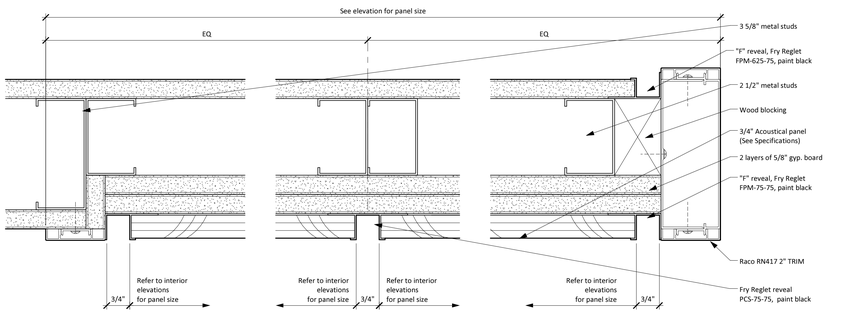

Reveal at Plastic Laminate Panels | 6" = 1'-0" | **16**

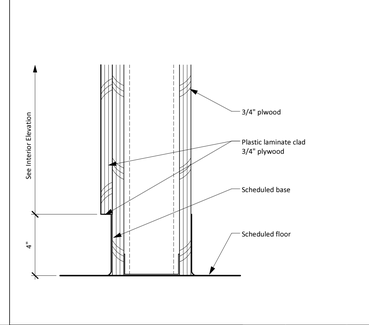

Plastic Laminate Wall - Base Detail | 3" = 1'-0" | **1**

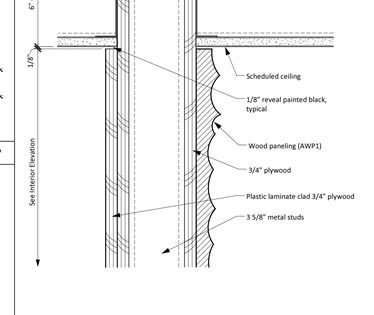

Plastic Laminate Wall - Ceiling Detail | 3" = 1'-0" | **2**

Philo Wilke Partnership
11275 S. Sam Houston Parkway W.
Suite 200
Houston, Texas 77031
(832) 554-1130
www.pwarch.com

12/18/2012

Consultants

MEP Engineer

Garner Fritsche Engineering
6565 West Loop South, Suite 560
Bellaire Texas 77401
713-432-1422

Issues / Revisions

No.	Date	Description
1	12/18/2012	Issue for Bid and Permit

Project

MHMC - Executive Health

Memorial Hermann Tower Memorial City

Drawing Name

Interior Construction Details

Copyright (C) 2012 by PhiloWilke Partnership. All rights reserved.

This document and the information herein is the property of PhiloWilke Partnership. No part hereof shall be copied, duplicated, distributed, disclosed or used to any extent whatsoever except as expressly authorized by PhiloWilke Partnership. Any Person, firm, or corporation receiving this document, however obtained, shall by virtue hereof, be deemed to have agreed to the forgoing restrictions and that this document will be held in trust and confidence subject only to the private use expressly authorized by PhiloWilke Partnership.

Print Date / Time: 12/20/2012 2:17:28 PM

P&W Commission Number: 211-118R

Sheet Number: A-522

C:\Users\jantega\Documents\211-118R MHMC Executive Wellness Center level 14_antega.rvt